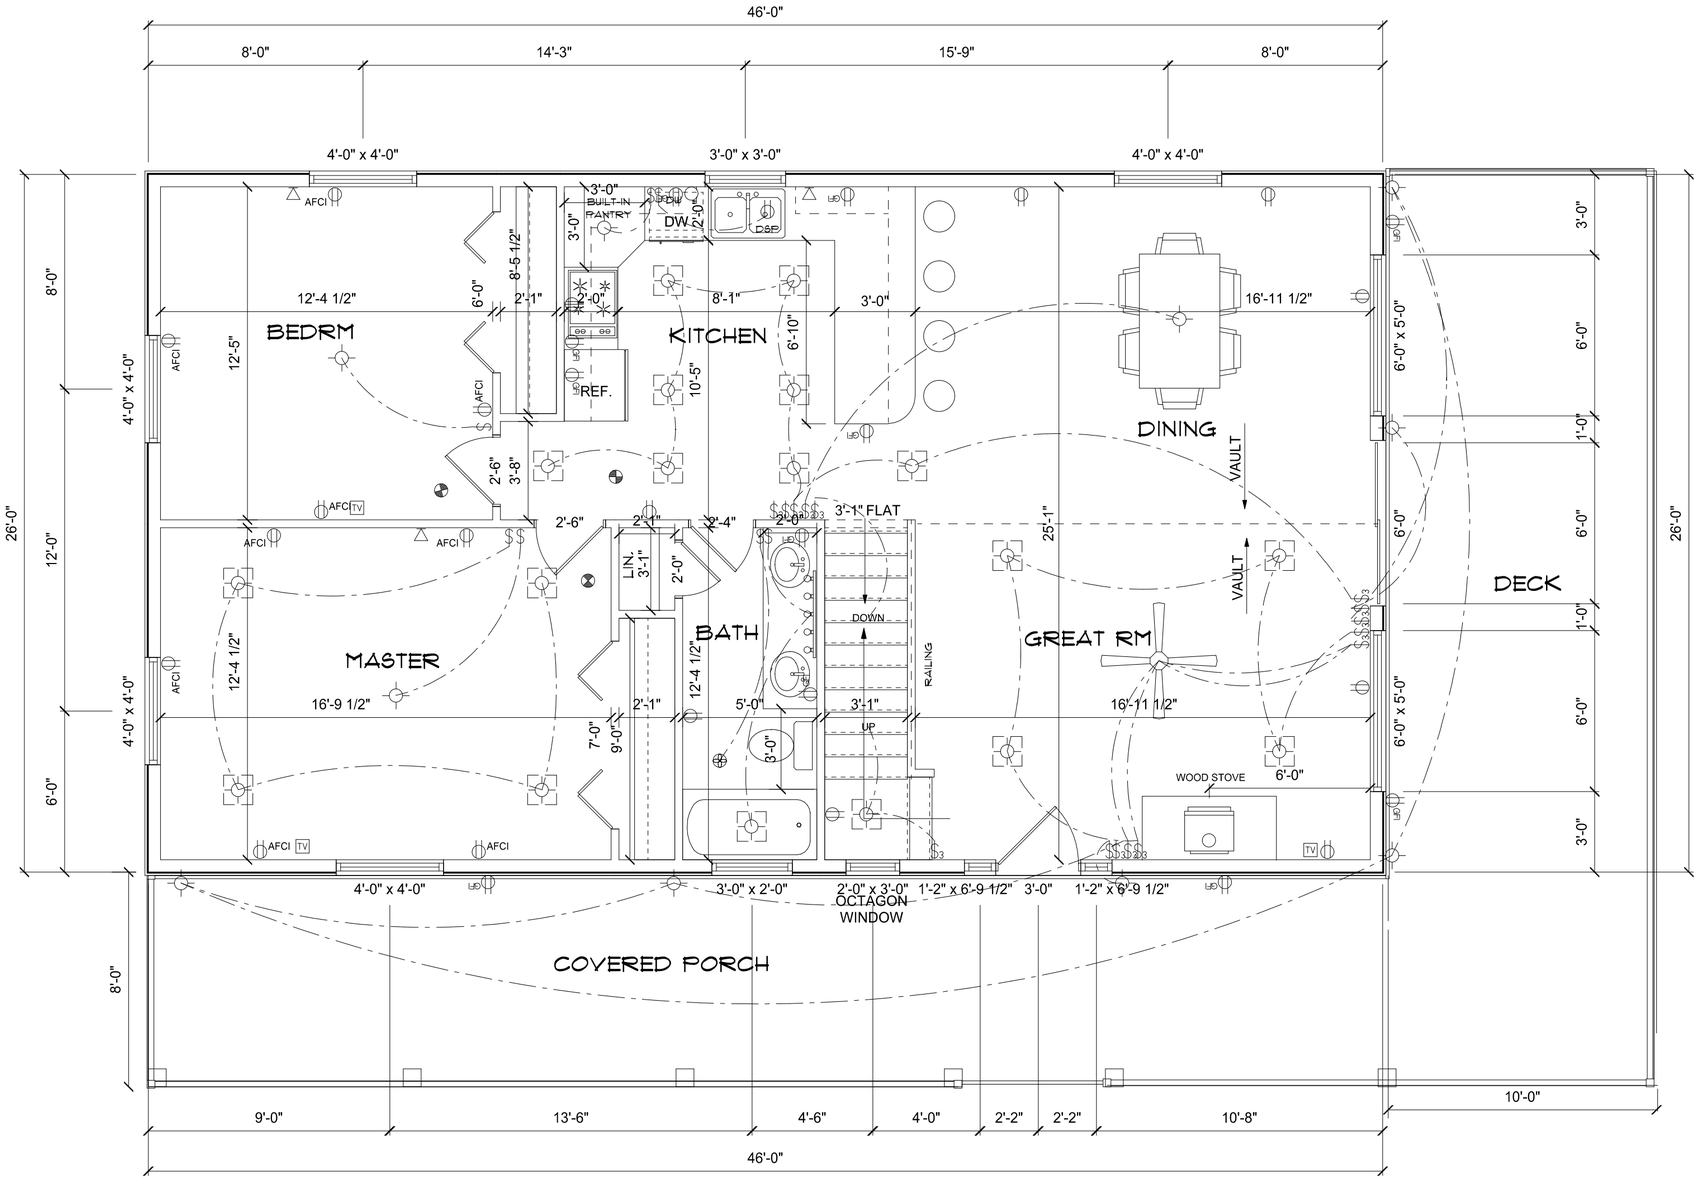

ELECTRICAL	COUNT	SYMBOL
ceiling fan	1	
vanity bar light	1	
CAN LIGHT	18	
DISHWASHER OUTLET	1	DW
DISPOSAL OUTLET	1	D&P
DOWN	1	DOWN
FAN	1	
LIGHT	10	
OUTLET	8	
OUTLET 220V	1	
OUTLET AFCI	9	AFCI
OUTLET GFI	7	GFI
SMOKE DETECTOR	2	
SWITCH	10	$
SWITCH 3 WAY	12	$3
TELEPHONE	3	
TV OUTLET	3	TV
UP	1	UP
outlet gfi	4	GFI
smoke detector	1	

MAIN FLOOR

SCALE: 1/4" = 1'-0"

www.cabinsandsheds.com

These plans are the exclusive property of www.cabinsandsheds.com and are available for use, resell, reuse, ownership rights and modification through a special offer by cabinsandsheds.com to those who purchase plans as a collections from cabinsandsheds.com. All other reproduction and/or use is prohibited

IT IS THE RESPONSIBILITY OF THE PURCHASER/BUILDER OF THIS PLAN TO INSURE THAT ALL LOCAL BUILDING CODES AND REQUIREMENTS ARE MET. (STRUCTURAL, SEISMIC, SNOW, WIND, HVAC, ELECTRICAL ETC.)

MAIN FLOOR

SINGLE USE FOR:

cabinsandsheds

SCALE 1/4" = 1'-0"

DATE July 31, 2008

DRAWN BY

APPROVED

REVISED

PLAN NAME: CABIN 1

DRAWING NUMBER SHEET 3